/Volumes/Server/AA Current Projects/2018 Projects/1837 Lyons ATSI Housing/3 CAD/1 Sketch Plans/1837 Lyons ATSI Housing C1.pln



Site Plan
1:200

N

Issue	Details	Date	Drawn	Approved
3	Consultation	08/08/2018	BC	PL
2	Consultation	17/07/2018	BC	PL
1	Consultation	12/06/2018	BC	PL

PHILIPLEESONARCHITECTS
4/9 McKay Street Turner ACT 2612
P 6295 3311 E info@philipleeson.com.au

PROJECT NO: 1837
FILE: 1837 Lyons ATSI Housing C1.pln

CONCEPT 1

PROJECT: Proposed Multi-Unit Housing
SITE: Blocks 6, 7, 8 & 9, Section 44, 23-29 Ulverstone Street LYONS ACT
CLIENT: Housing ACT

Site Plan
SCALE: AS SHOWN @ A1

Drawing No. **SK01**

/Volumes/Server/AA Current Projects/2018 Projects/1837 Lyons ATSI Housing/3 CAD/1 Sketch Plans/1837 Lyons ATSI Housing C1.pln



Floor Plans
1:100

N

Issue	Details	Date	Drawn	Approved
3	Consultation	08/08/2018	BC	PL
2	Consultation	17/07/2018	BC	PL
1	Consultation	12/06/2018	BC	PL

PHILIPLEESONARCHITECTS
4/9 McKay Street Turner ACT 2612
P 6295 3311 E info@philipleeson.com.au

PROJECT NO: 1837
FILE: 1837 Lyons ATSI Housing C1.pln

CONCEPT 1


PROJECT: Proposed Multi-Unit Housing
SITE: Blocks 6, 7, 8 & 9, Section 44, 23-29 Ulverstone Street LYONS ACT
CLIENT: Housing ACT

Floor Plans


SCALE: AS SHOWN @ A1

Drawing No.
SK02


/Volumes/Server/AA Current Projects/2018 Projects/1837 Lyons ATSI Housing/3 CAD/1 Sketch Plans/1837 Lyons ATSI Housing C1.pln

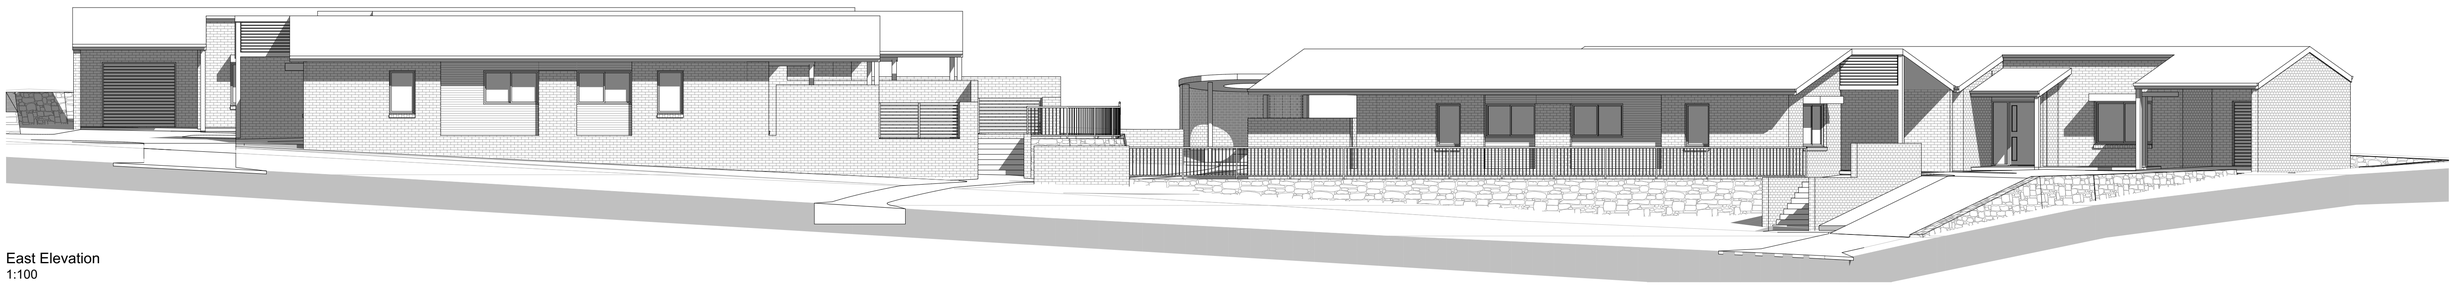


East Elevation
1:100

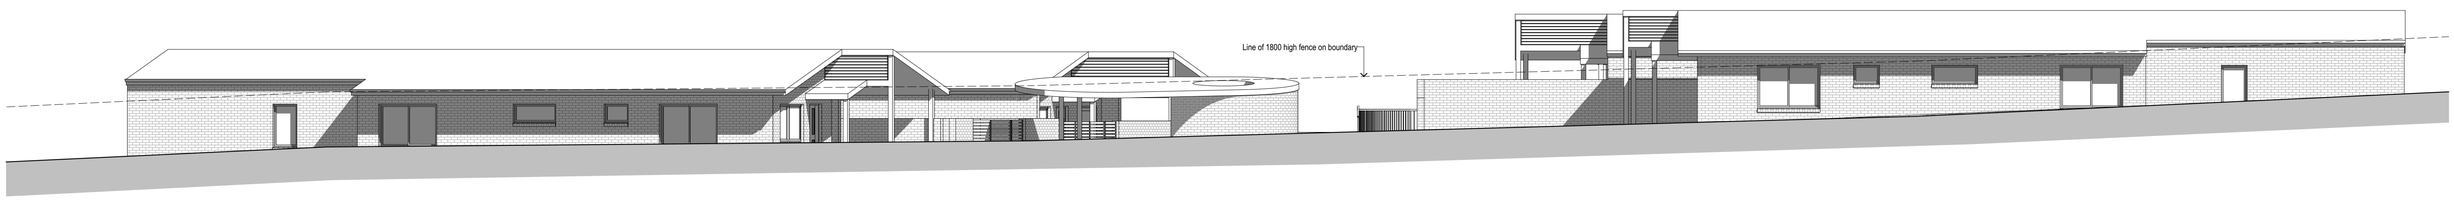


West Elevation
1:100

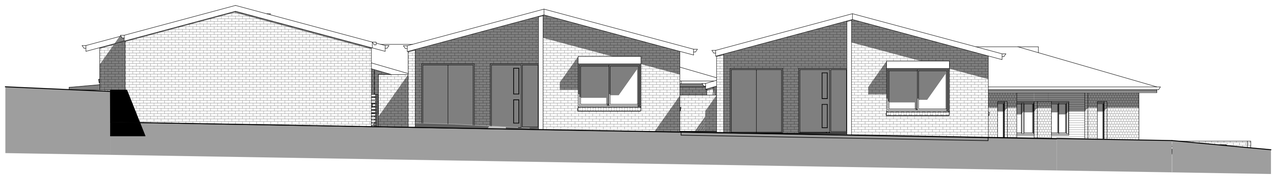

South Elevation
1:100

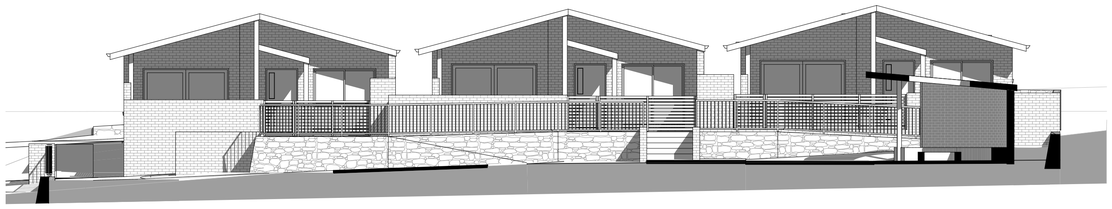

North Elevation
1:100

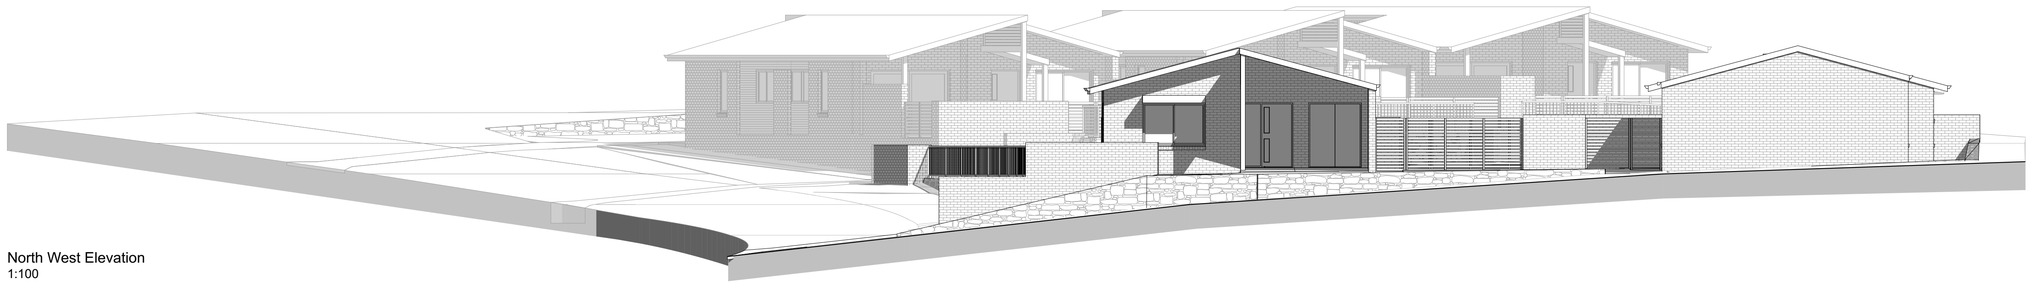

North West Elevation
1:100

Issue	Details	Date	Drawn	Approved
3	Consultation	08/08/2018	BC	PL
2	Consultation	17/07/2018	BC	PL
1	Consultation	12/06/2018	BC	PL

PHILIPLEESONARCHITECTS
4/9 McKay Street Turner ACT 2612
P 6295 3311 E info@philipleeson.com.au

PROJECT NO: 1837
FILE: 1837 Lyons ATSI Housing C1.pln

CONCEPT 1


PROJECT: Proposed Multi-Unit Housing
SITE: Blocks 6, 7, 8 & 9, Section 44, 23-29 Ulverstone Street LYONS ACT
CLIENT: Housing ACT

Elevations


SCALE: AS SHOWN @ A1

Drawing No.
SK03


/Volumes/Server/AA Current Projects/2018 Projects/1837 Lyons ATSI Housing/3 CAD/1 Sketch Plans/1837 Lyons ATSI Housing C1.pln

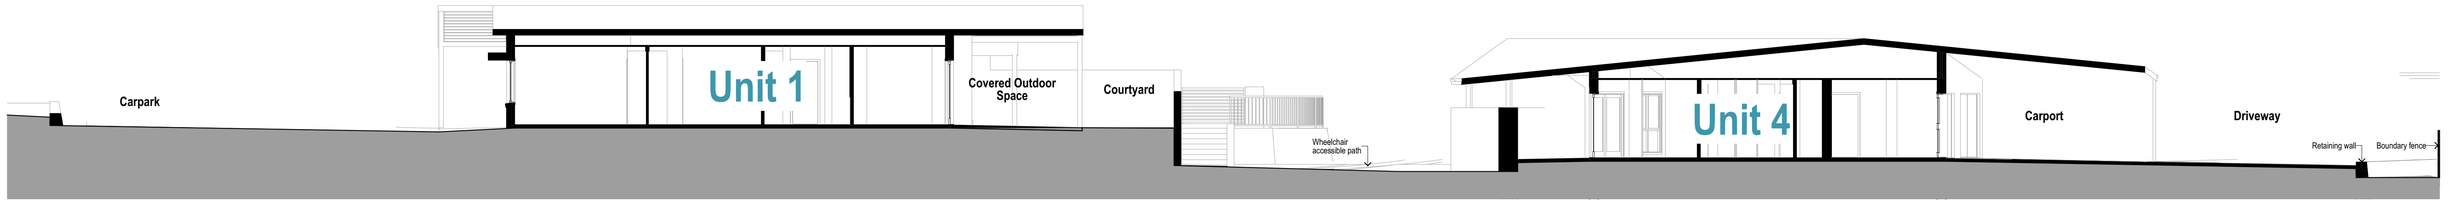

Section A
1:100

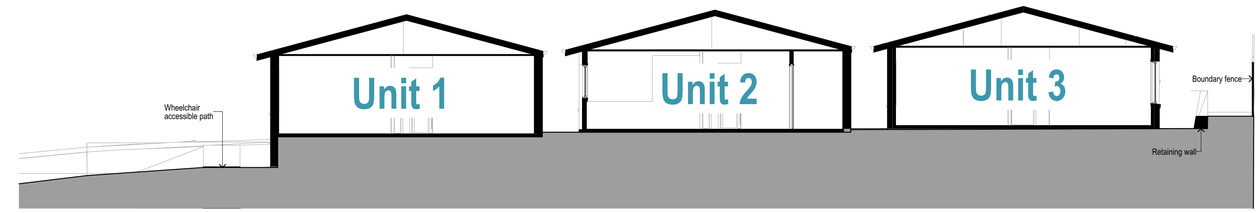

Section B
1:100

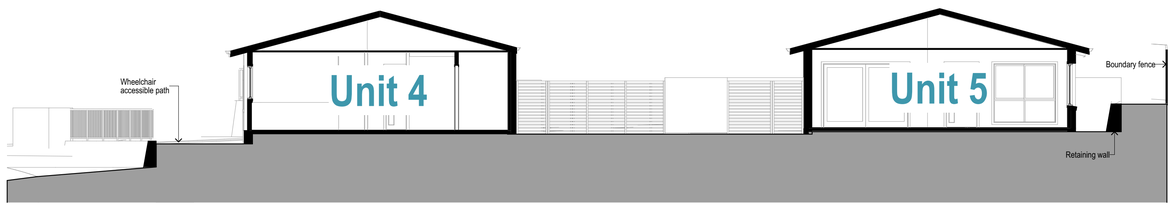

Section C
1:100

Issue	Date	Drawn	Approved
3			PL
2	Consultation	BC	PL
1	Consultation 08/08/2018	BC	PL
	Consultation 17/07/2018	BC	PL
	Consultation 12/06/2018	BC	PL
	Details	Drawn	Approved

PHILIPLEESONARCHITECTS
4/9 McKay Street Turner ACT 2612
P 6295 3311 E info@philipleeson.com.au
PROJECT NO: 1837
FILE: 1837 Lyons ATSI Housing C1.pln

CONCEPT 1

PROJECT: Proposed Multi-Unit Housing
SITE: Blocks 6, 7, 8 & 9, Section 44, 23-29 Ulverstone Street LYONS ACT
CLIENT: Housing ACT

Sections
SCALE: AS SHOWN @ A1

Drawing No. SK04

/Volumes/Server/AA Current Projects/2018 Projects/1837 Lyons ATSI Housing/3 CAD/1 Sketch Plans/1837 Lyons ATSI Housing C1.pln



Overview

Issue	Details	Date	Drawn	Approved
3	Consultation	08/08/2018	BC	PL
2	Consultation	17/07/2018	BC	PL
1	Consultation	12/06/2018	BC	PL

PHILIPLEESONARCHITECTS
4/9 McKay Street Turner ACT 2612
P 6295 3311 E info@philipleeson.com.au
PROJECT NO: 1837
FILE: 1837 Lyons ATSI Housing C1.pln


CONCEPT 1

PROJECT: Proposed Multi-Unit Housing
SITE: Blocks 6, 7, 8 & 9, Section 44, 23-29 Ulverstone Street LYONS ACT
CLIENT: Housing ACT

Perspectives 1

SCALE: AS SHOWN @ A1

Drawing No.: SK05

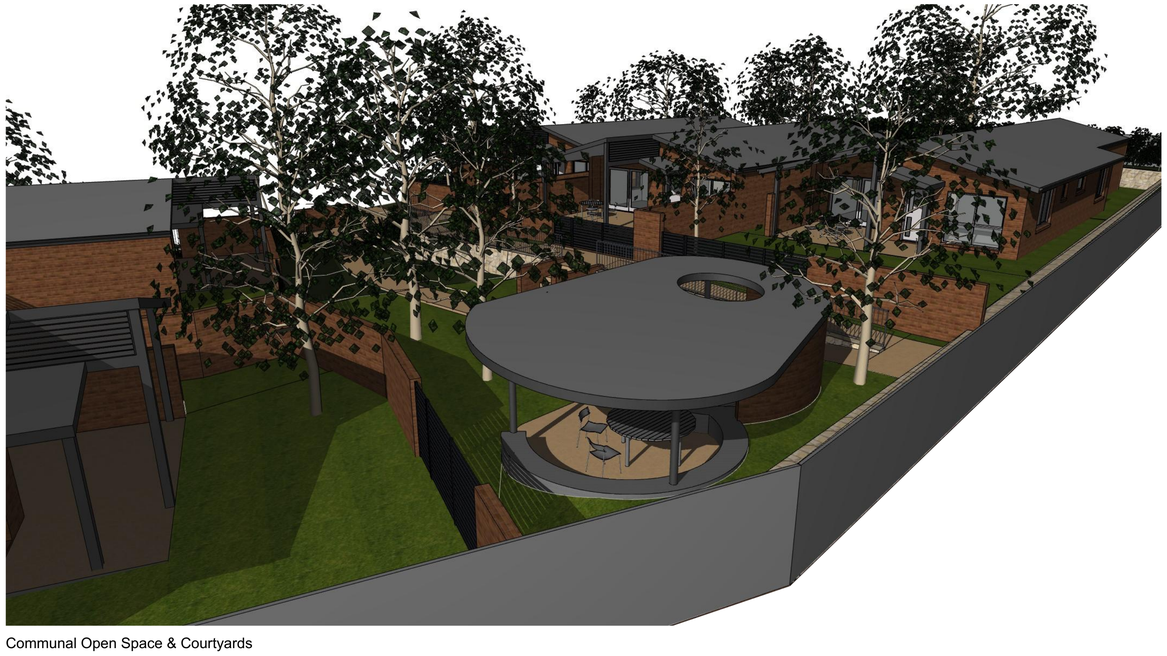

Communal Open Space & Courtyards



Street View 1



Street View 2



Communal Picnic Shelter



Covered Outdoor Space

Issue	Details	Date	Drawn	Approved
3	Consultation	08/08/2018	BC	PL
2	Consultation	17/07/2018	BC	PL
1	Consultation	12/06/2018	BC	PL

PHILIPLEESONARCHITECTS
4/9 McKay Street Turner ACT 2612
P 6295 3311 E info@philipleeson.com.au

PROJECT NO: 1837
FILE: 1837 Lyons ATSI Housing C1.pln

CONCEPT 1

PROJECT: Proposed Multi-Unit Housing
SITE: Blocks 6, 7, 8 & 9, Section 44, 23-29 Ulverstone Street LYONS ACT
CLIENT: Housing ACT

Perspectives 2

SCALE: AS SHOWN @ A1

Drawing No. SK06