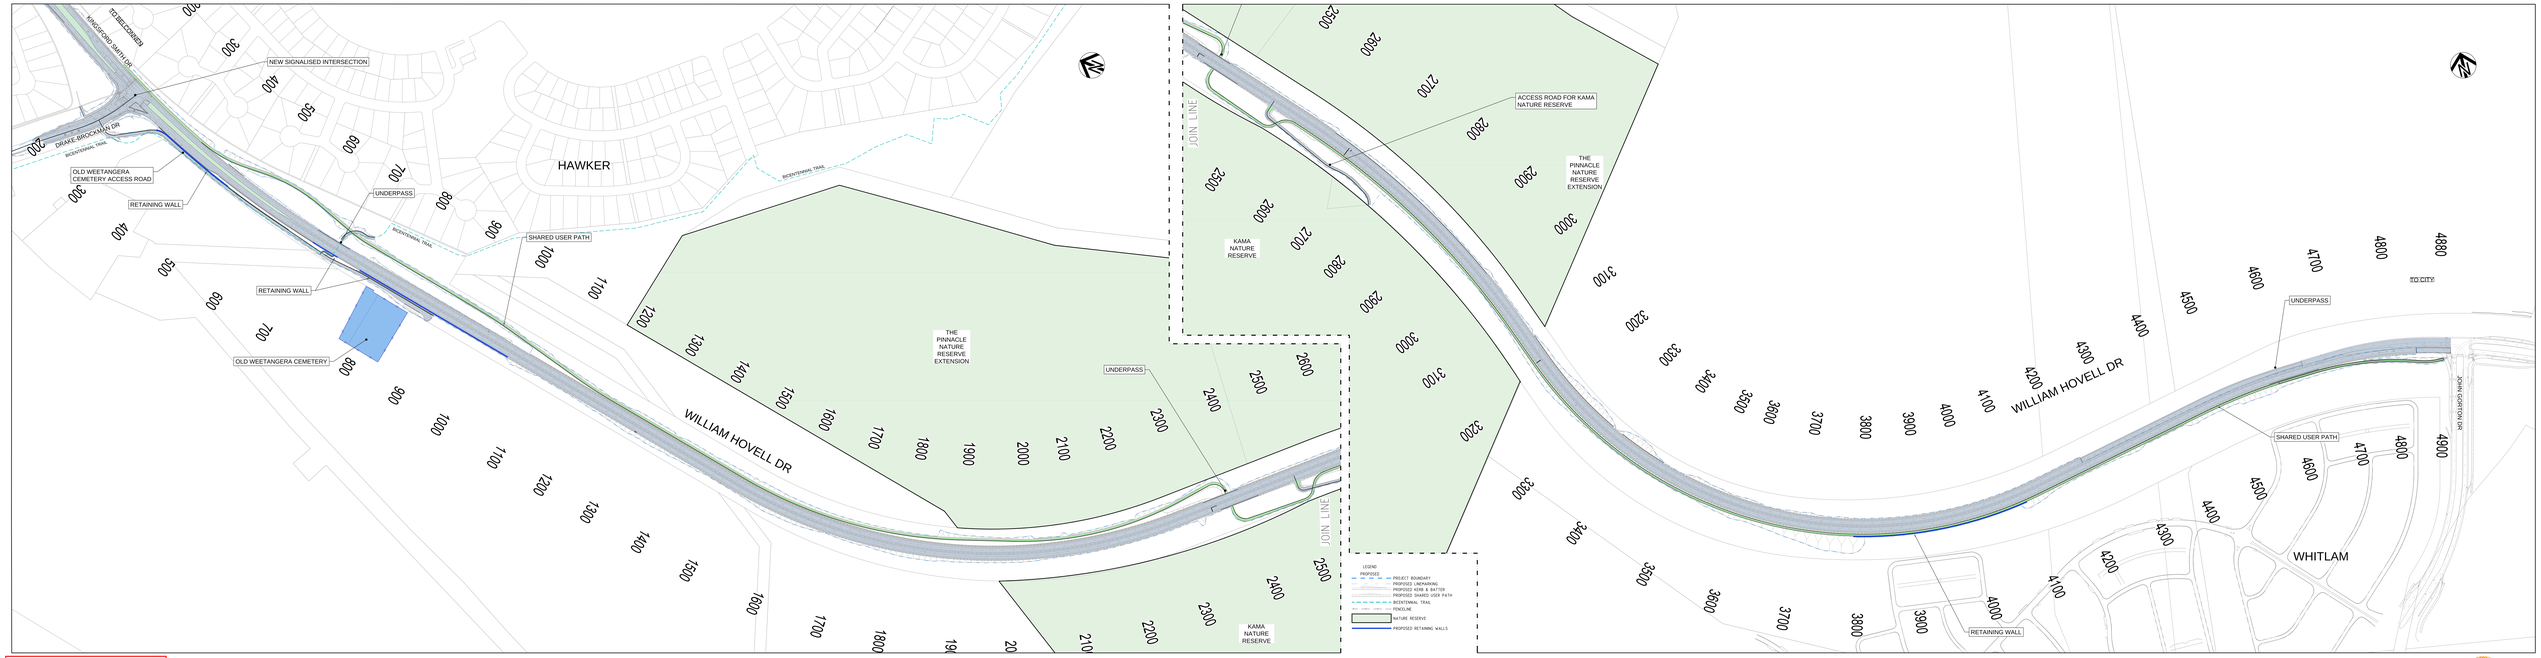

NOT FOR CONSTRUCTION

WILLIAM HOVELL DRIVE DUPLICATION
PLAN OVERVIEW

INFORMATION DOCUMENT

3002750-200430-RP-0101

SMEC

Member of the Mirvac Group

Level 2, 99 Northbourne Avenue, Turner ACT 2612 Australia
T +61 2 6201 6600 F +61 2 6201 6699
http://www.smec.com
ACN 065 475 149

Drawing No: 200430 / 0101
C:_Data\Projects\3002750\CAD\xrefs_Dwn\3027501_CDR_CM003-713027752_CDR_CM003-7.dwg